A1

© Copyright. All rights reserved. This drawing must not be reproduced in whole or part without permission from JCM Estates Management Ltd

NOTES:

DO NOT SCALE FROM THIS DRAWING.

1. This drawing is the copyright of JCM Estates Management Ltd No part of this drawing may be reproduced in any material form without the written permission of JCM Estates Management Ltd WARNING the doing of an unauthorised act in relation to a copyright work may result in both a civil claim & a criminal prosecution.
2. All dimensions to be verified on site prior to any shop or site works being commenced.
3. All descrepencies to be reported to JCM Estates Management Ltd BEFORE any work is put in hand.
4. This drawing must be read in conjunction with relevant consultant & specialist drawing(s).
5. This drawing must be read in conjunction with the drawing(s) specified.
6. JCM Estates Management Ltd accepts NO liability to third parties arising out of unlawful reproduction or use of this drawing.

1. Do not scale off drawing
2. All dimensions to be checked on site
3. Any discrepancy between drawn & specified information to be notified immediately.
4. If in doubt - ASK

HAZARDS:
1. Live Services adjacent site.
2. Excavations - Ground Collapse.
3. Handling major components.
4. Working at height - Falling.
5. Machinery & Equipment.
6. Refer to Wall Type Drawing for specification & strenght of Blockwork.
7. The weight of each block must not exceed 20kg.

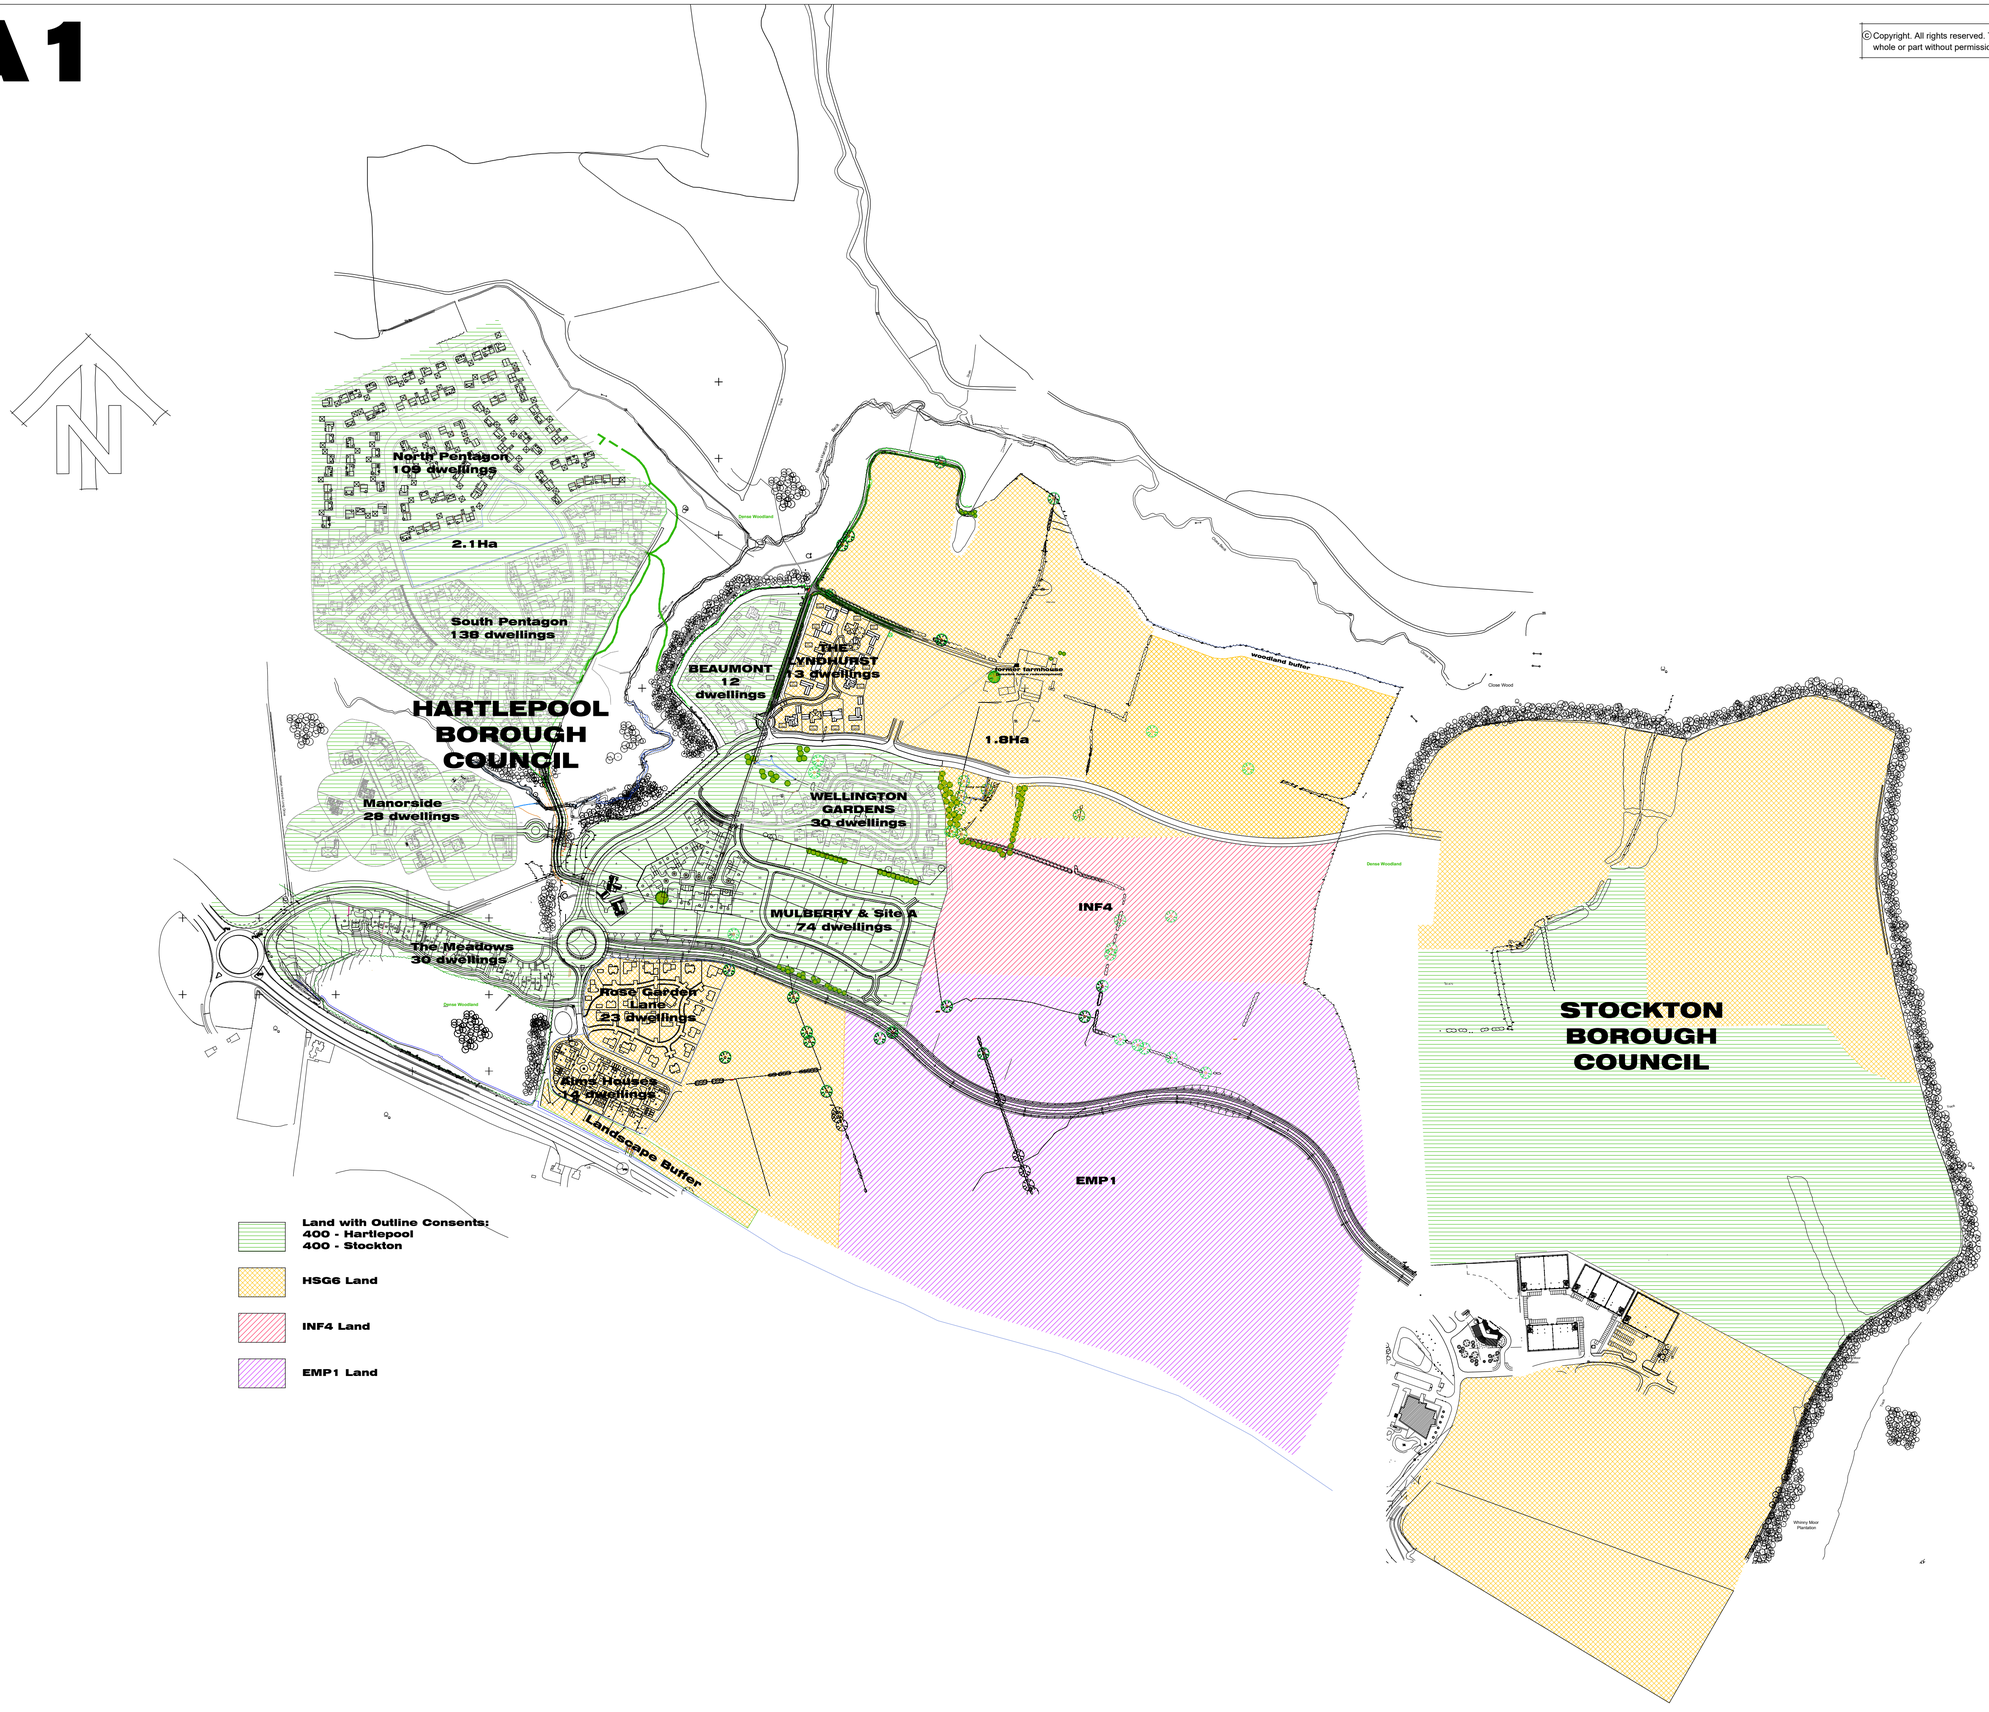

AMENDMENTS

Issue	Date	Detail
Rev A	11:08:17	Amended to GVA comments

JCM ESTATES MANAGEMENT LTD

Wynyard Park
LIFESTYLE • LIVING • BUSINESS

www.wynyardpark.com tel: 01740 667000

Client
Wynyard Park

Project
WYNYARD PARK ESTATE

Drawing Title
Indicative Plan Showing Outline Consents / Development With Resolution to Grant Planning Consent

Scale	Drawn by	Checked
1:4000	GAP / CC	

Date	Drawing No.
07.09.17	S387 - 001